Demolition of Buildings East Campus

17 total

2005-2006
Building 5502 Old Activities Center (SAC) 1700 Avenue H
Building 6200
Building 6400
Building 8206

2008
Building 6300

2011-2012
Building 5401 – 1800 F. Avenue
Building 1300
Building 3805 - Clubhouse
Building 5220 – Post Office
Building 1300 "N"
Building 3400 – Auto Collision Building

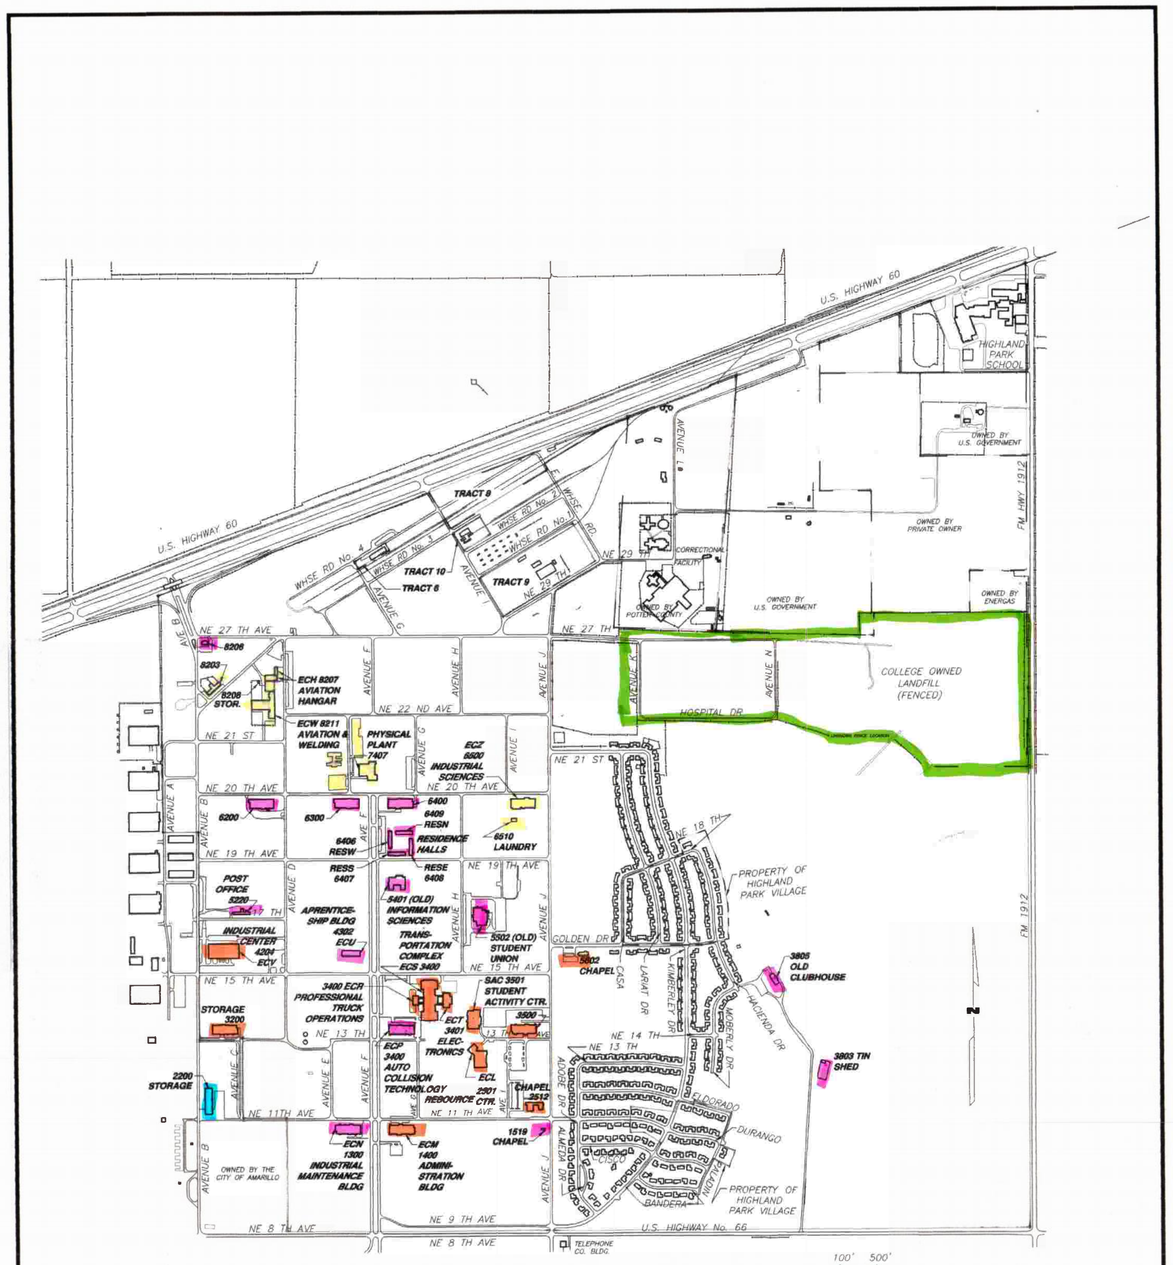

500 Housing Total - 9 Floor Plans - 15% Discount For Students
AC - 331
HPV - 169

Demo
SWD
Landfill
AC buildings
CTH

I	DRAWN BY: PAT F.	REV:	DATE: MAR 07, 2006	FACILITIES MANAGEMENT CENTER	AMARILLO COLLEGE EAST CAMPUS
	DWG: EC-3-06		SCALE: 1" = 800'		EAST CAMPUS PLAN WITH PROPERTY LINES